

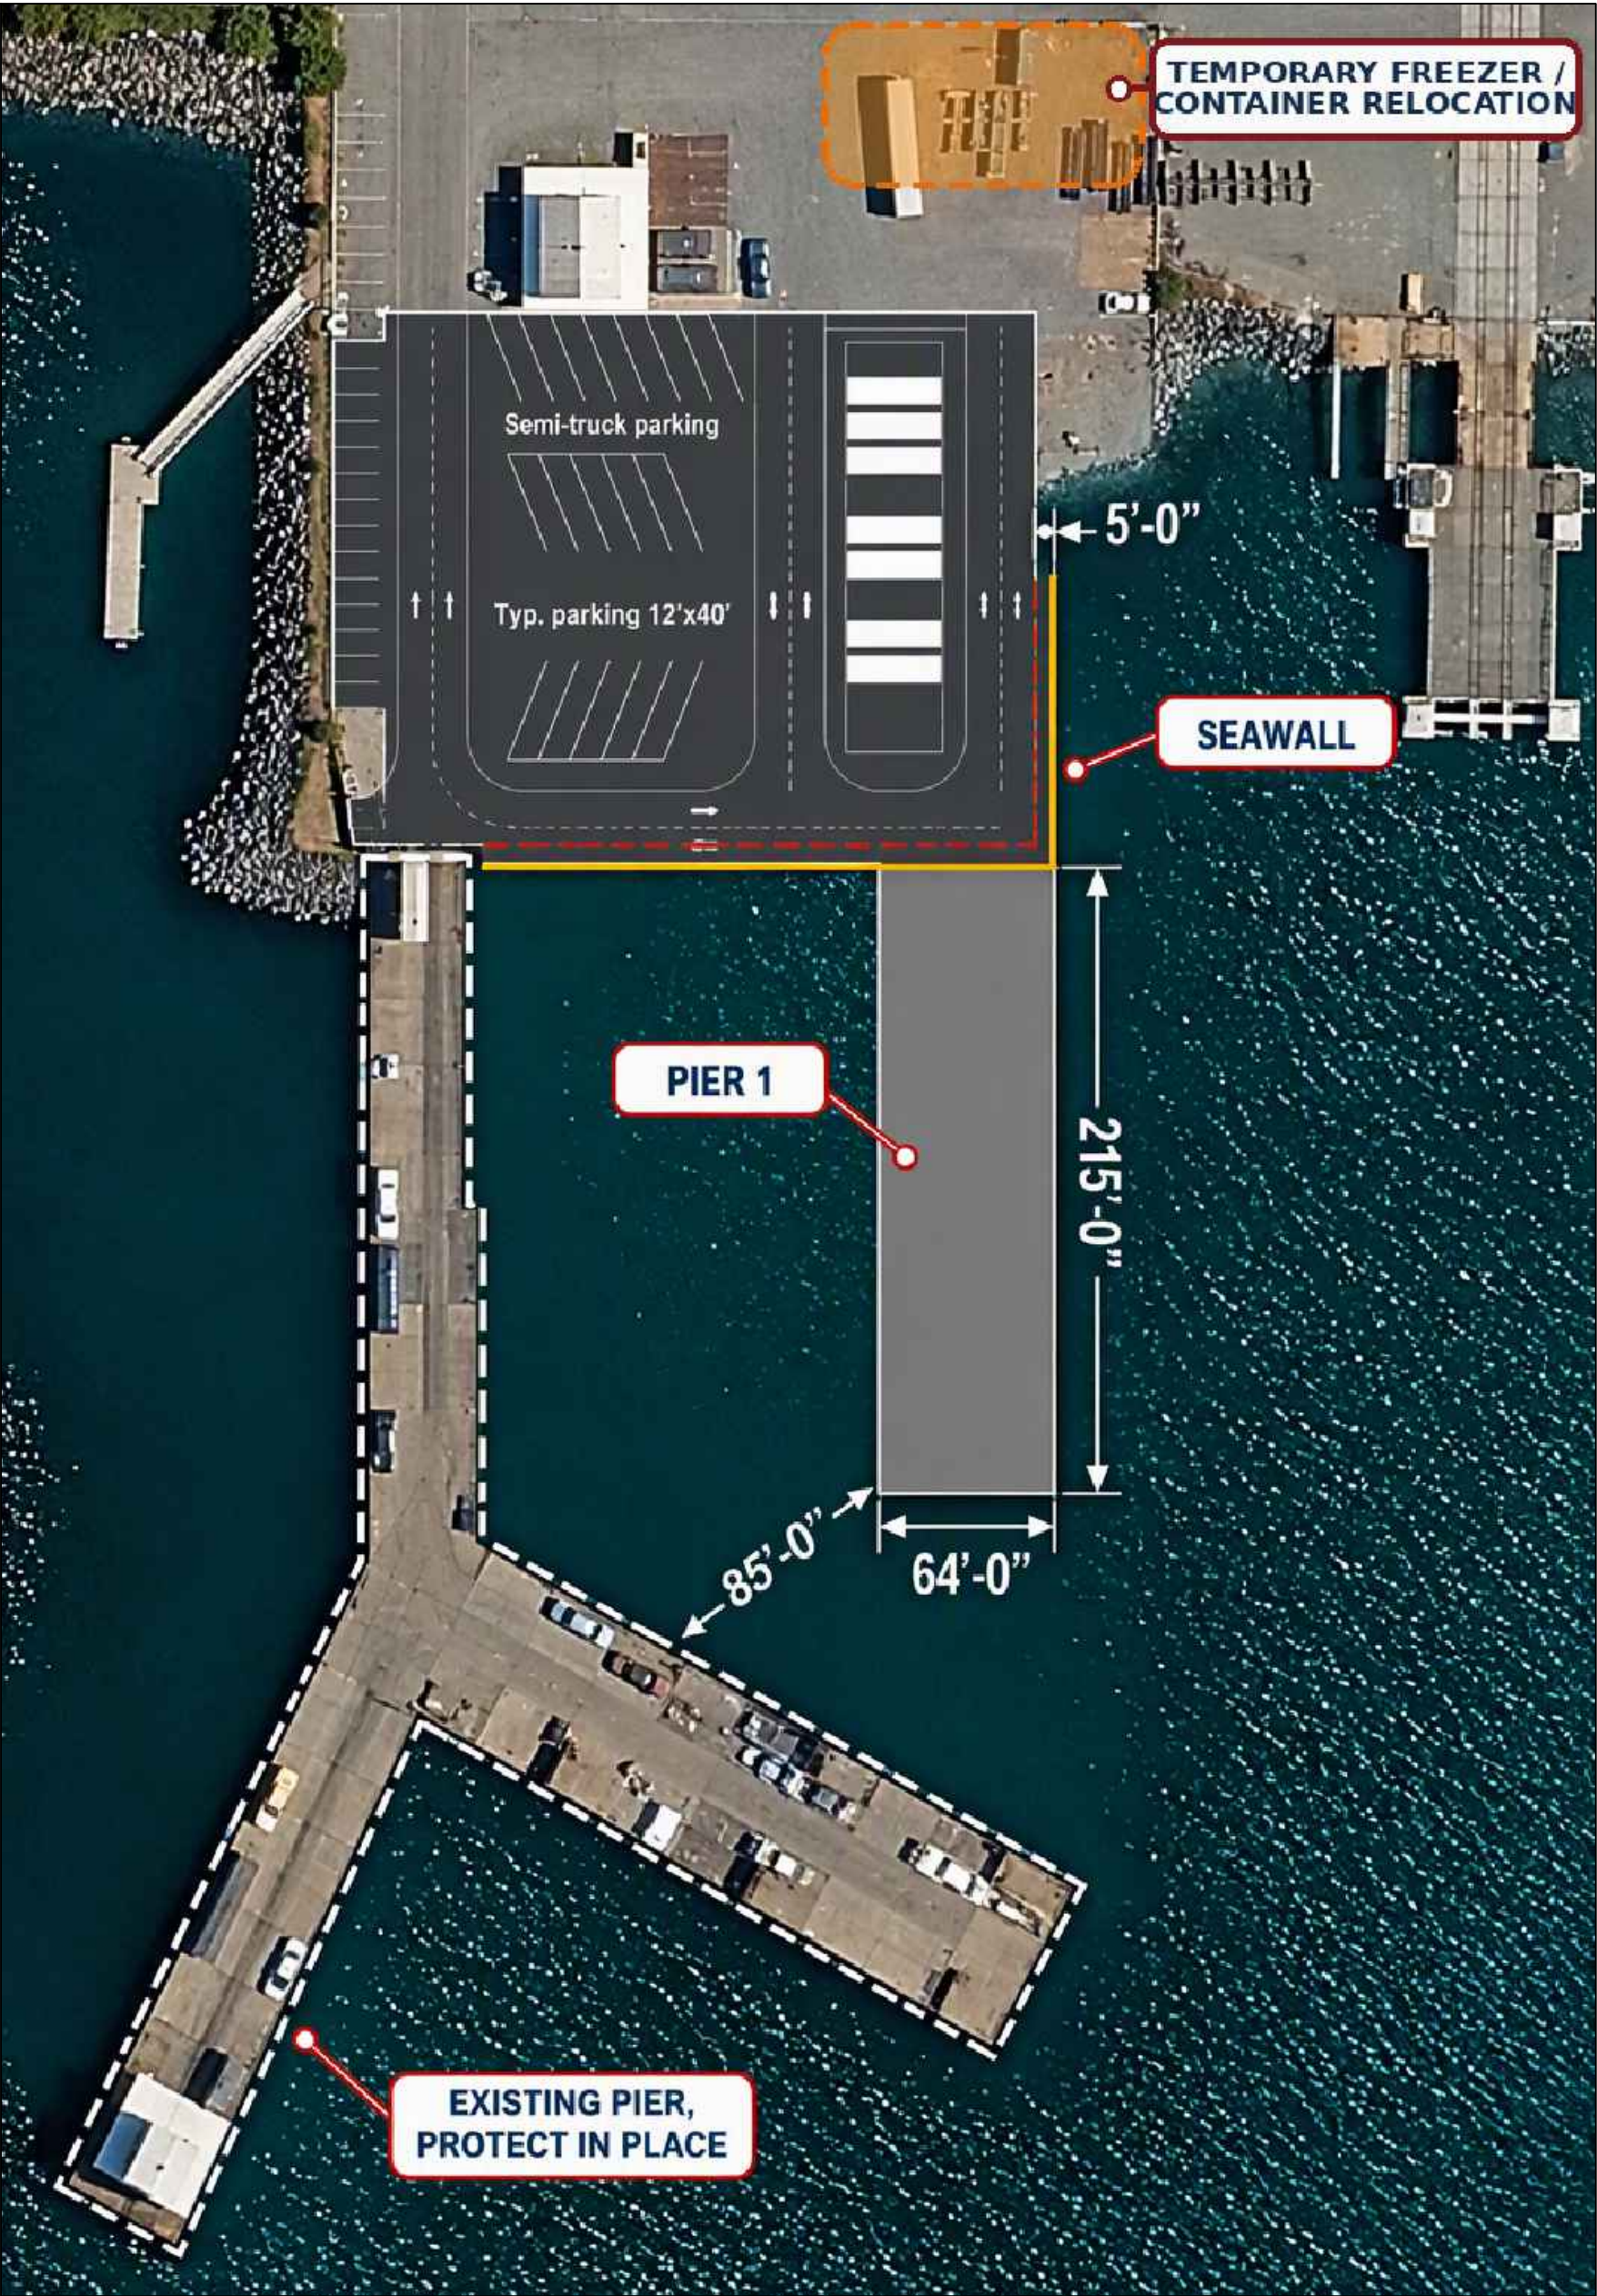


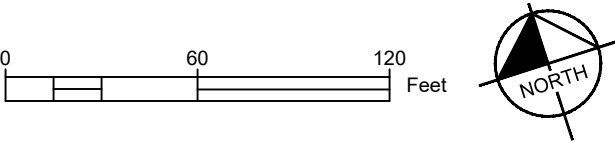


SHEET NUMBER	CITIZENS DOCK SEAWALL AND PIER REPLACEMENT PREPARED FOR CRESCENT CITY HARBOR DISTRICT	OVERALL SITE PLAN - PHASE 1	KHA PROJECT 297057001	LICENSED PROFESSIONAL _____ LIC PROF 1 STATE LICENSE NUMBER LIC PROF 1 # DATE: _____	 © 2026 KIMLEY-HORN AND ASSOCIATES, INC. 1300 CLAY ST, SUITE 900, OAKLAND, CA 94612 PHONE: 510-625-0712 WWW.KIMLEY-HORN.COM				
			DATE 10/8/2026						
			SCALE AS SHOWN						
			DESIGNED BY _____						
			DRAWN BY _____						
CHECKED BY _____						No.	REVISIONS	DATE	BY

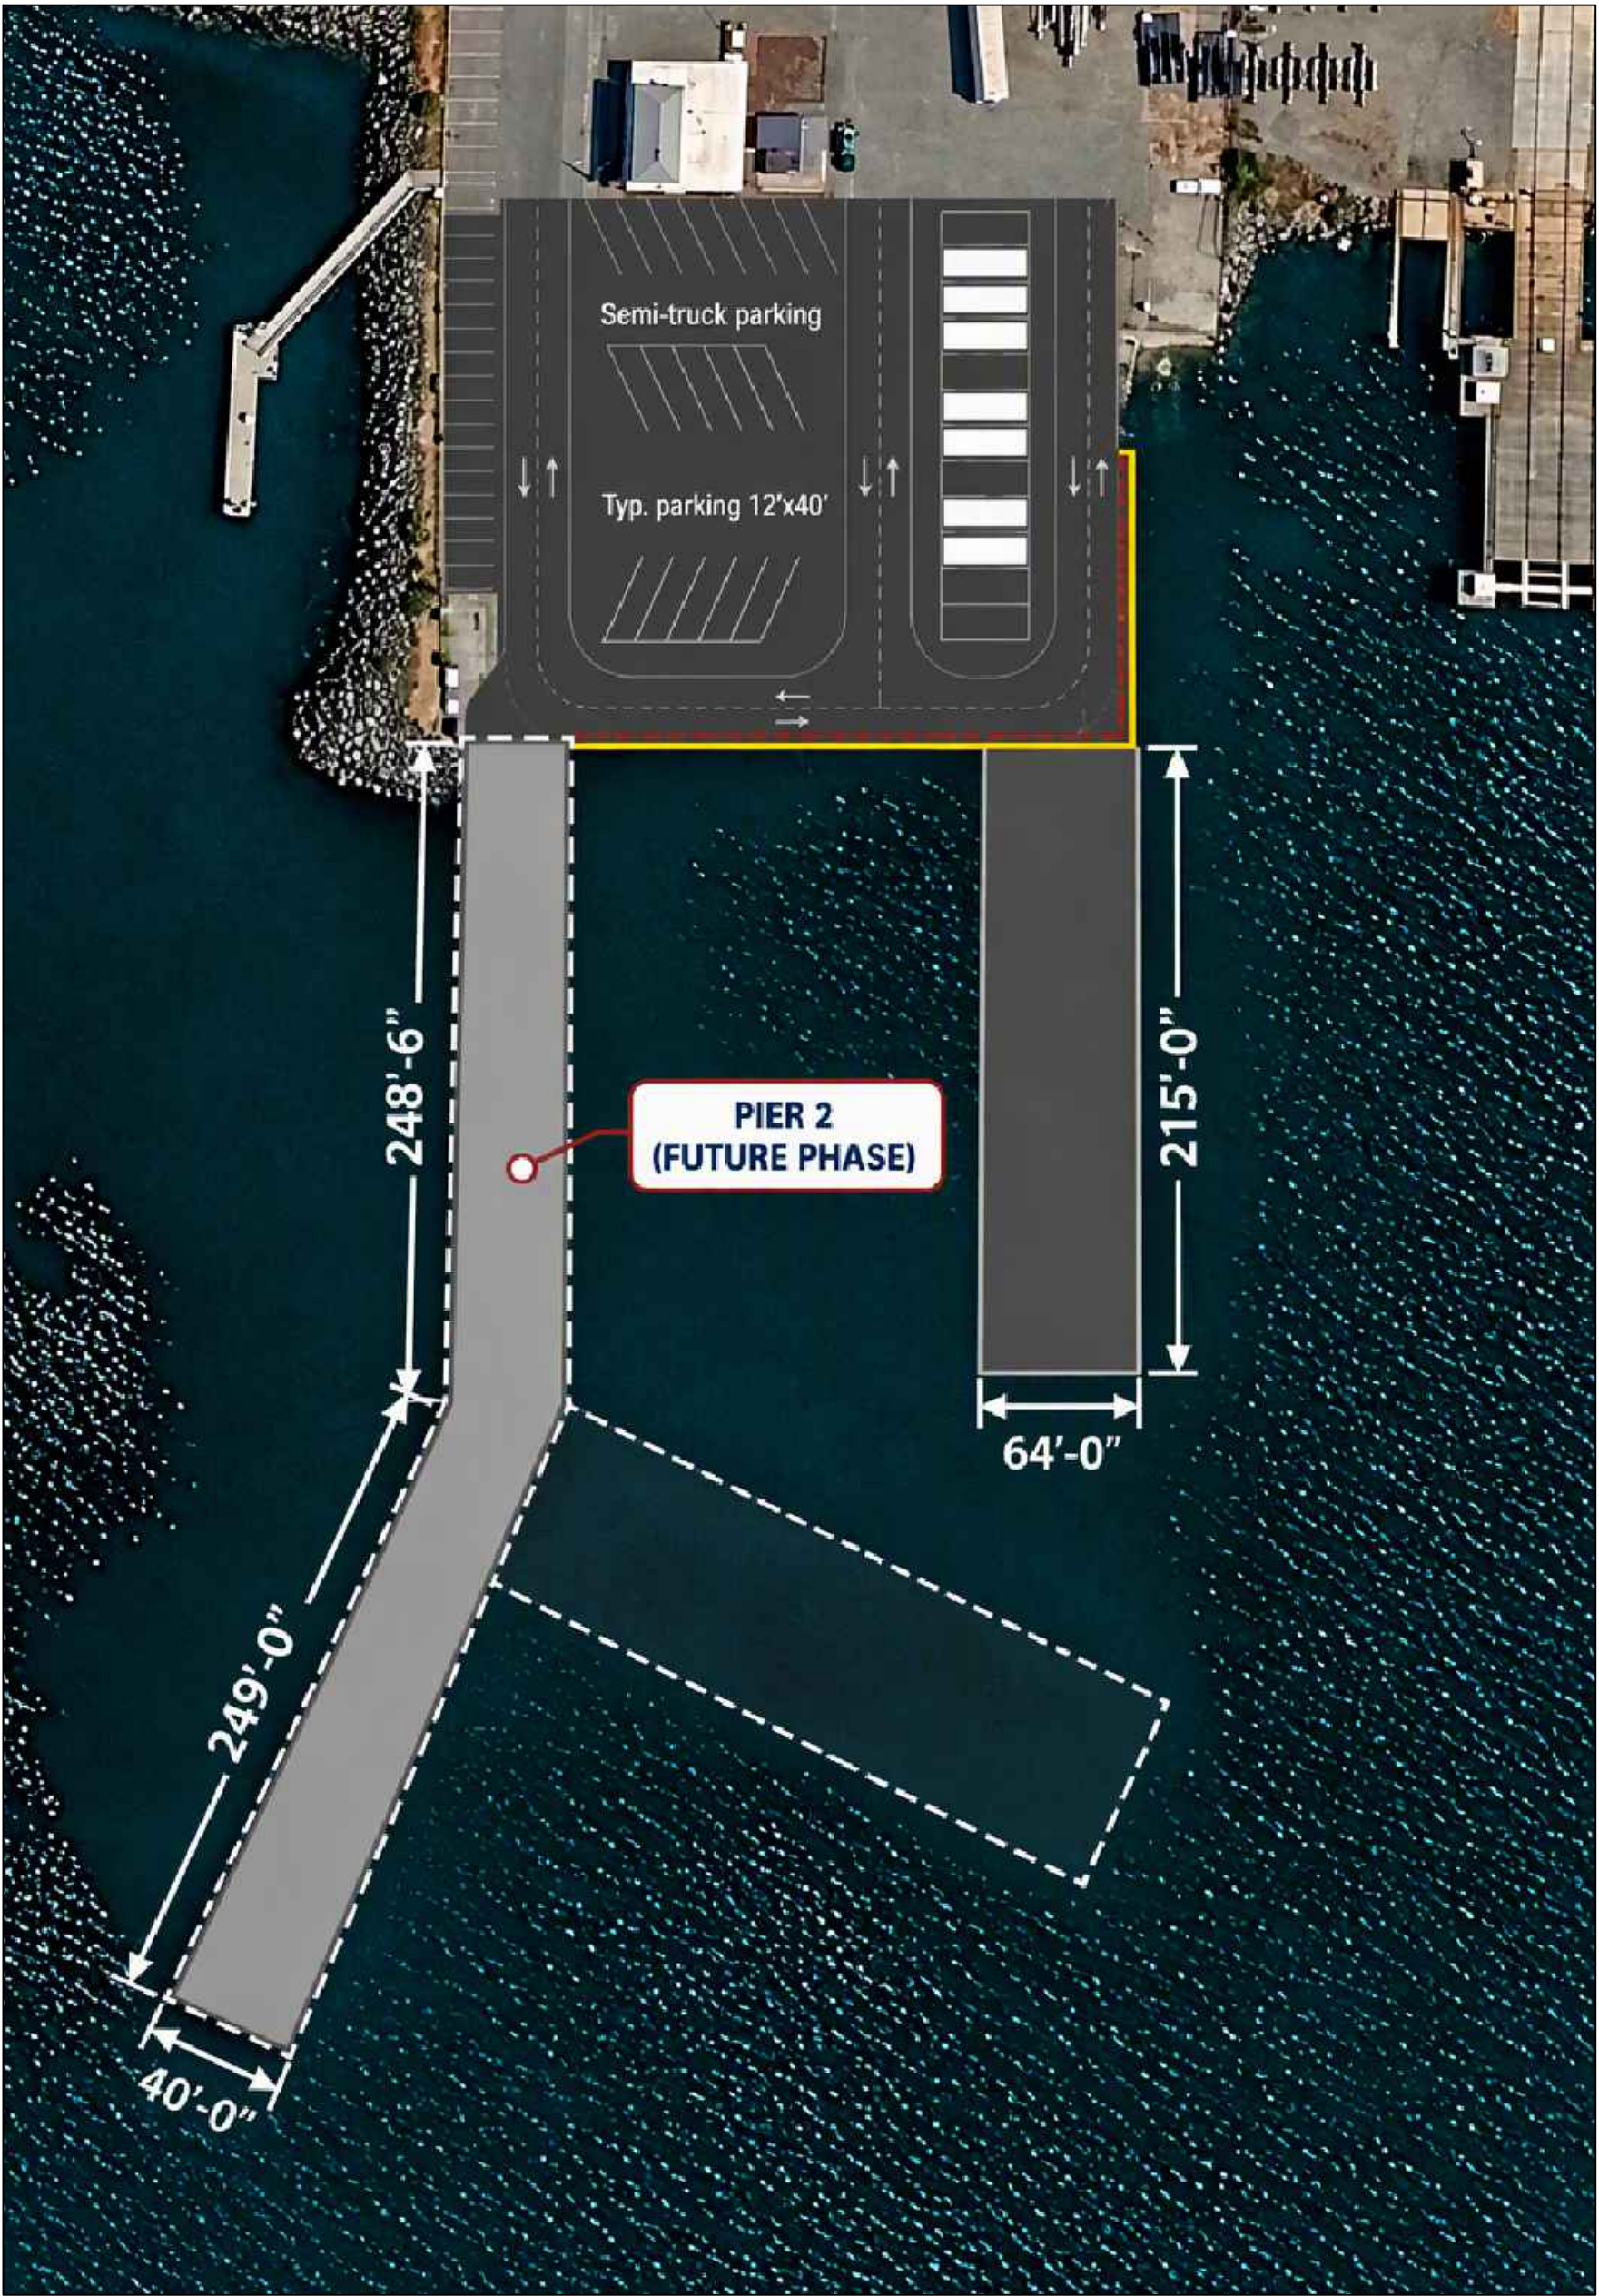


SHEET NUMBER	CITIZENS DOCK SEAWALL AND PIER REPLACEMENT PREPARED FOR CRESCENT CITY HARBOR DISTRICT	OVERALL SITE PLAN - FUTURE PHASE 2	KHA PROJECT 297057001		LICENSED PROFESSIONAL LIC PROF 1 STATE LICENSE NUMBER LIC PROF 1 # DATE: _____	Kimley»Horn © 2026 KIMLEY-HORN AND ASSOCIATES, INC. 1300 CLAY ST, SUITE 900, OAKLAND, CA 94612 PHONE: 510-625-0712 WWW.KIMLEY-HORN.COM				
			DATE 10/8/2026							
			SCALE AS SHOWN							
			DESIGNED BY _____							
			DRAWN BY _____							
			CHECKED BY _____				No.	REVISIONS	DATE	BY

This document, together with the concepts and designs presented herein, is intended only for the specific purpose and client for which it was prepared. Reuse of and improper reliance on this document without written authorization and adaptation by Kimley-Horn and Associates, Inc. shall be without liability to Kimley-Horn and Associates, Inc.


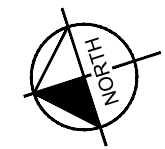


- LEGEND:**
- | SYMBOL | INDICATES |
|--------|---|
| ELE | ELECTRIC VAULT |
| WTR | WATER METER |
| CO | CLEANOUT |
| CP# | SURVEY CONTROL POINT = PROJECT BENCHMARKS |
| FM | FOUND MONUMENT AS NOTED |
| DS | DOWNSPOUT |
| HB | HOSE BIB |
| CON | CONCRETE |
| MW | MONITORING WELL |
| CLF | CHAIN LINK FENCE |

 

CITIZENS DOCK SEAWALL AND PIER REPLACEMENT PREPARED FOR CRESCENT CITY HARBOR DISTRICT	SEAWALL TIE-IN LOCATION	KHA PROJECT 297057001 DATE 09/29/2026 SCALE AS SHOWN DESIGNED BY DRAWN BY CHECKED BY	LICENSED PROFESSIONAL LIC PROF 1 STATE LICENSE NUMBER LIC PROF 1 # DATE: _____		© 2026 KIMLEY-HORN AND ASSOCIATES, INC. 1300 CLAY ST. SUITE 900, OAKLAND, CA 94612 PHONE: 510-625-0712 WWW.KIMLEY-HORN.COM	No.	REVISIONS			DATE	BY

This document, together with the concepts and designs presented herein, is intended only for the specific purpose and client for which it was prepared. Reuse of and improper reliance on this document without written authorization and adaptation by Kimley-Horn and Associates, Inc. shall be without liability to Kimley-Horn and Associates, Inc.

 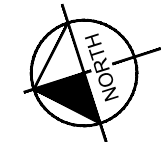

FILL = 1,550 SF

CUT = 2,145 SF




- LEGEND:**
- | SYMBOL | INDICATES |
|--------|---|
| | ELECTRIC VAULT |
| | WATER METER |
| | CLEANOUT |
| | SURVEY CONTROL POINT = PROJECT BENCHMARKS |
| | FOUND MONUMENT AS NOTED |
| | DOWNSPOUT |
| | HOSE BIB |
| | CONCRETE |
| | MONITORING WELL |
| | CHAIN LINK FENCE |




CITIZENS DOCK SEAWALL AND PIER REPLACEMENT PREPARED FOR CRESCENT CITY HARBOR DISTRICT	SEAWALL TIE-IN LOCATION	KHA PROJECT 297057001 DATE 09/29/2026 SCALE AS SHOWN DESIGNED BY DRAWN BY CHECKED BY	LIC PRO F 1 STATE LICENSE NUMBER LIC PRO F 1 # DATE: _____	LIMLEY-HORN © 2026 KIMLEY-HORN AND ASSOCIATES, INC. 1300 CLAY ST. SUITE 900, OAKLAND, CA 94612 PHONE: 510-625-0712 WWW.KIMLEY-HORN.COM	No.	REVISIONS		DATE	BY

This document, together with the concepts and designs presented herein, is intended only for the specific purpose and client for which it was prepared. Review of and improper reliance on this document without written authorization and adaptation by Kimley-Horn and Associates, Inc. shall be without liability to Kimley-Horn and Associates, Inc.



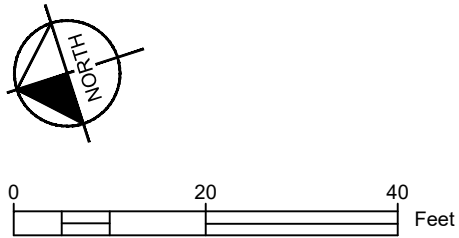


- LEGEND
-  Proposed New Fish Building Location
 -  Proposed New Hoist Location
 -  60 ft. Design Vessel

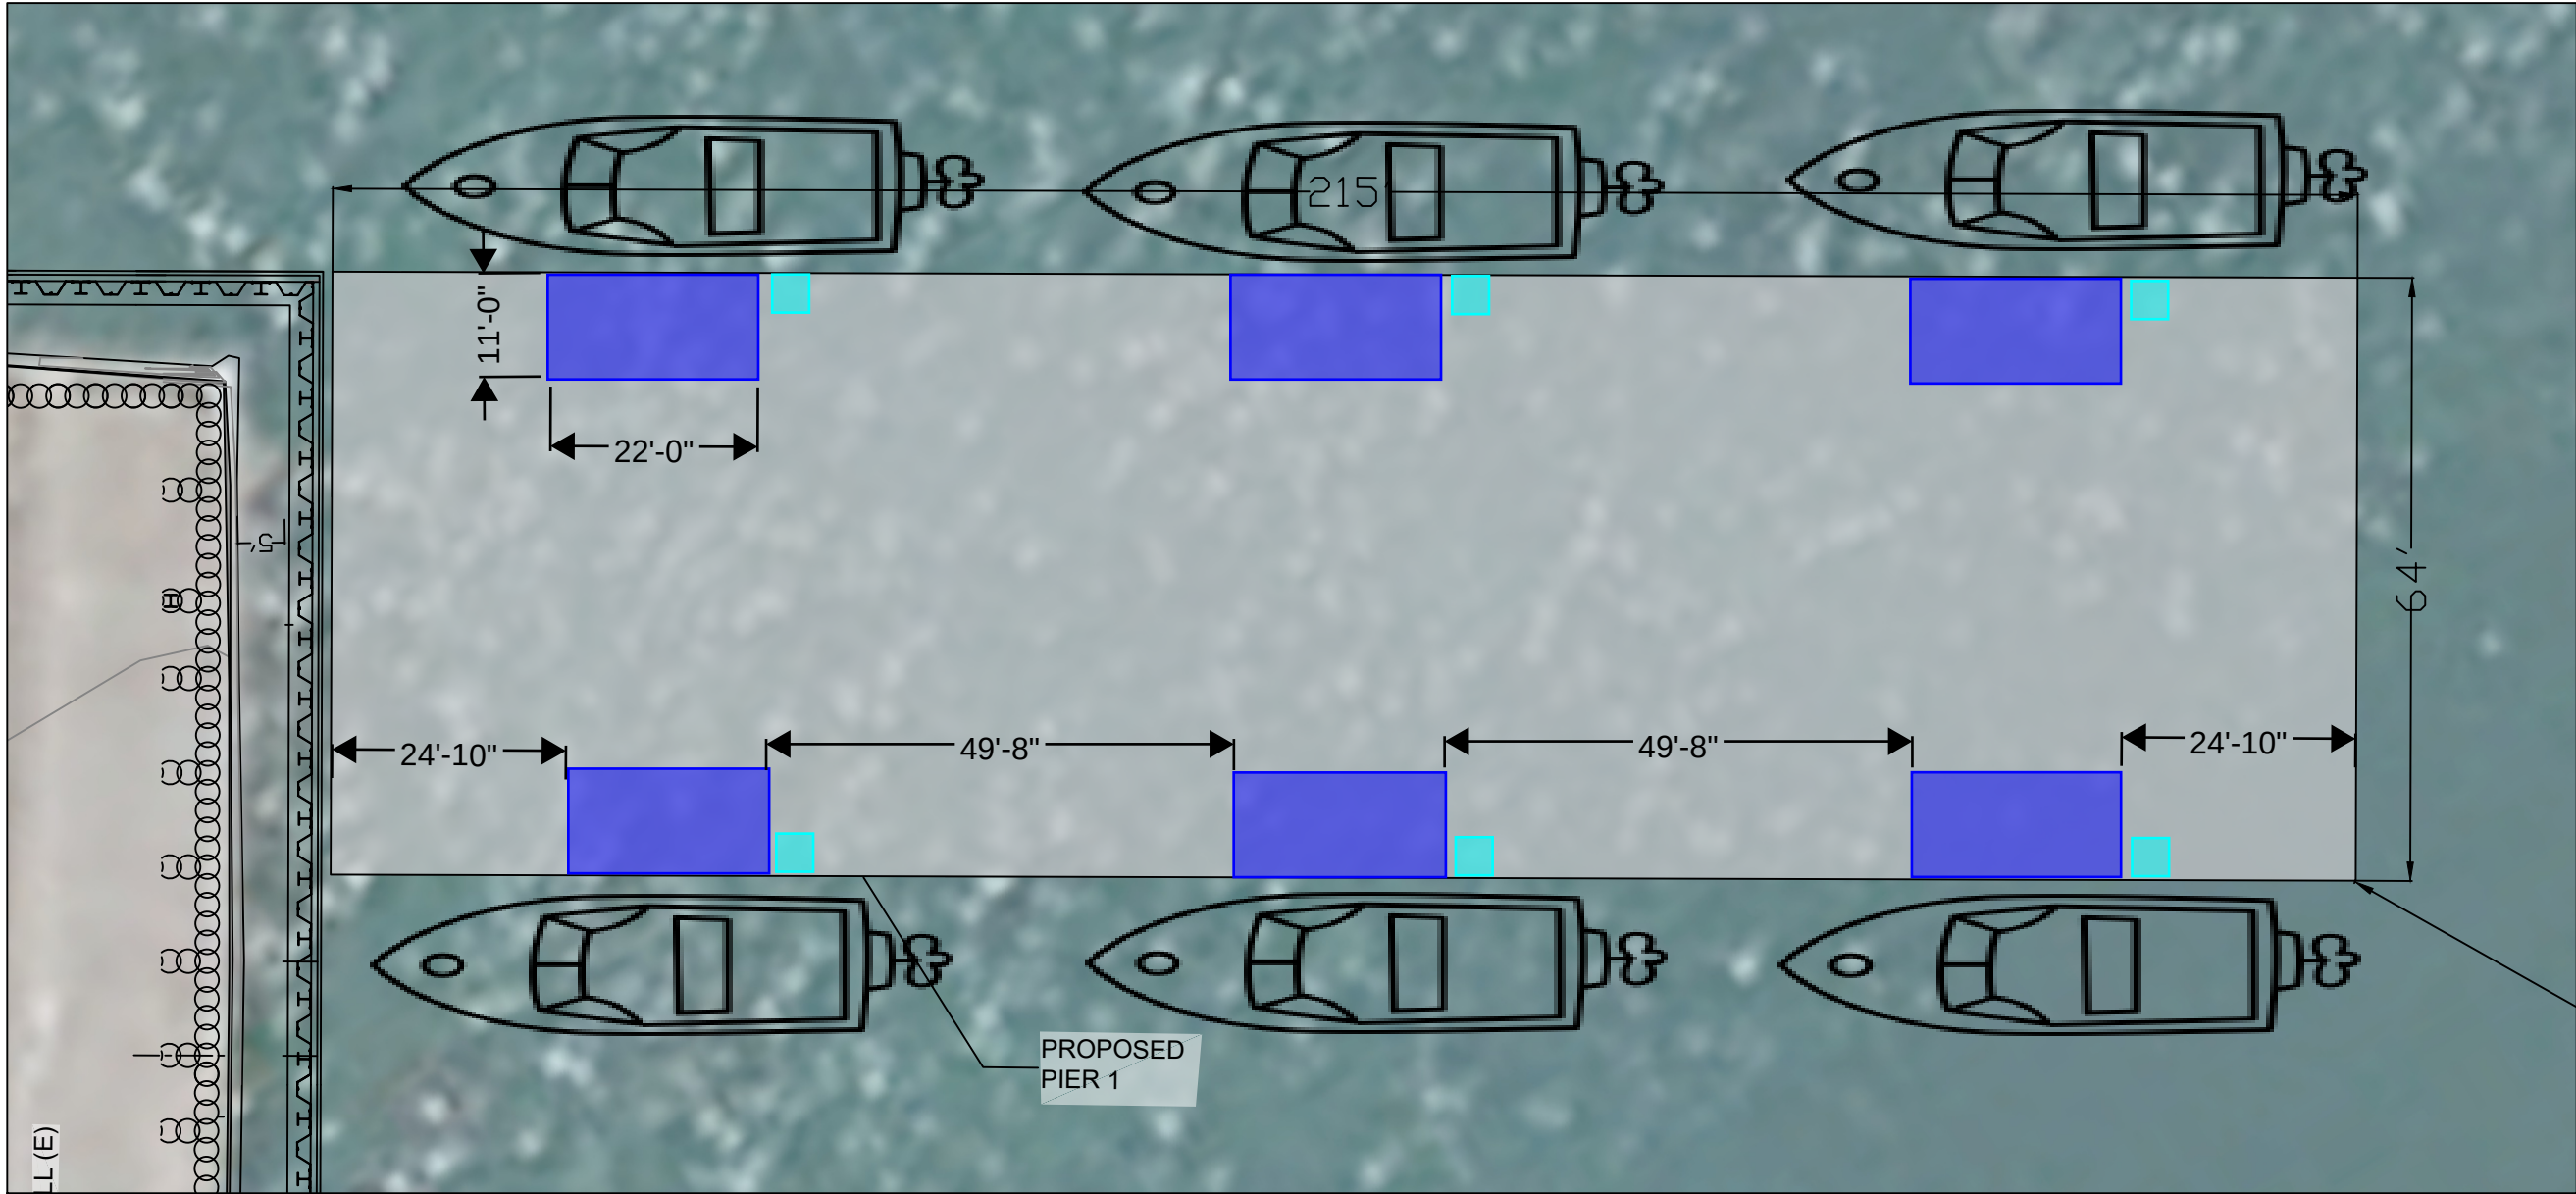


SHEET NUMBER		CITIZENS DOCK SEAWALL AND PIER REPLACEMENT PREPARED FOR CRESCENT CITY HARBOR DISTRICT		PIER 1 DECK PLAN		KHA PROJECT 297057001		LICENSED PROFESSIONAL		Kimley»Horn © 2026 KIMLEY-HORN AND ASSOCIATES, INC. 1300 CLAY ST. SUITE 900, OAKLAND, CA 94612 PHONE: 510-625-0712 WWW.KIMLEY-HORN.COM		No.		REVISIONS		DATE		BY	
						DATE 09/29/2026		LIC PROF 1											
						SCALE AS SHOWN		STATE LICENSE NUMBER											
						DESIGNED BY		LIC PROF 1 #											
						DRAWN BY		DATE:											
						CHECKED BY													

This document, together with the concepts and designs presented herein, is intended only for the specific purpose and client for which it was prepared. Review of and improper reliance on this document without written authorization and adaptation by Kimley-Horn and Associates, Inc. shall be without liability to Kimley-Horn and Associates, Inc.

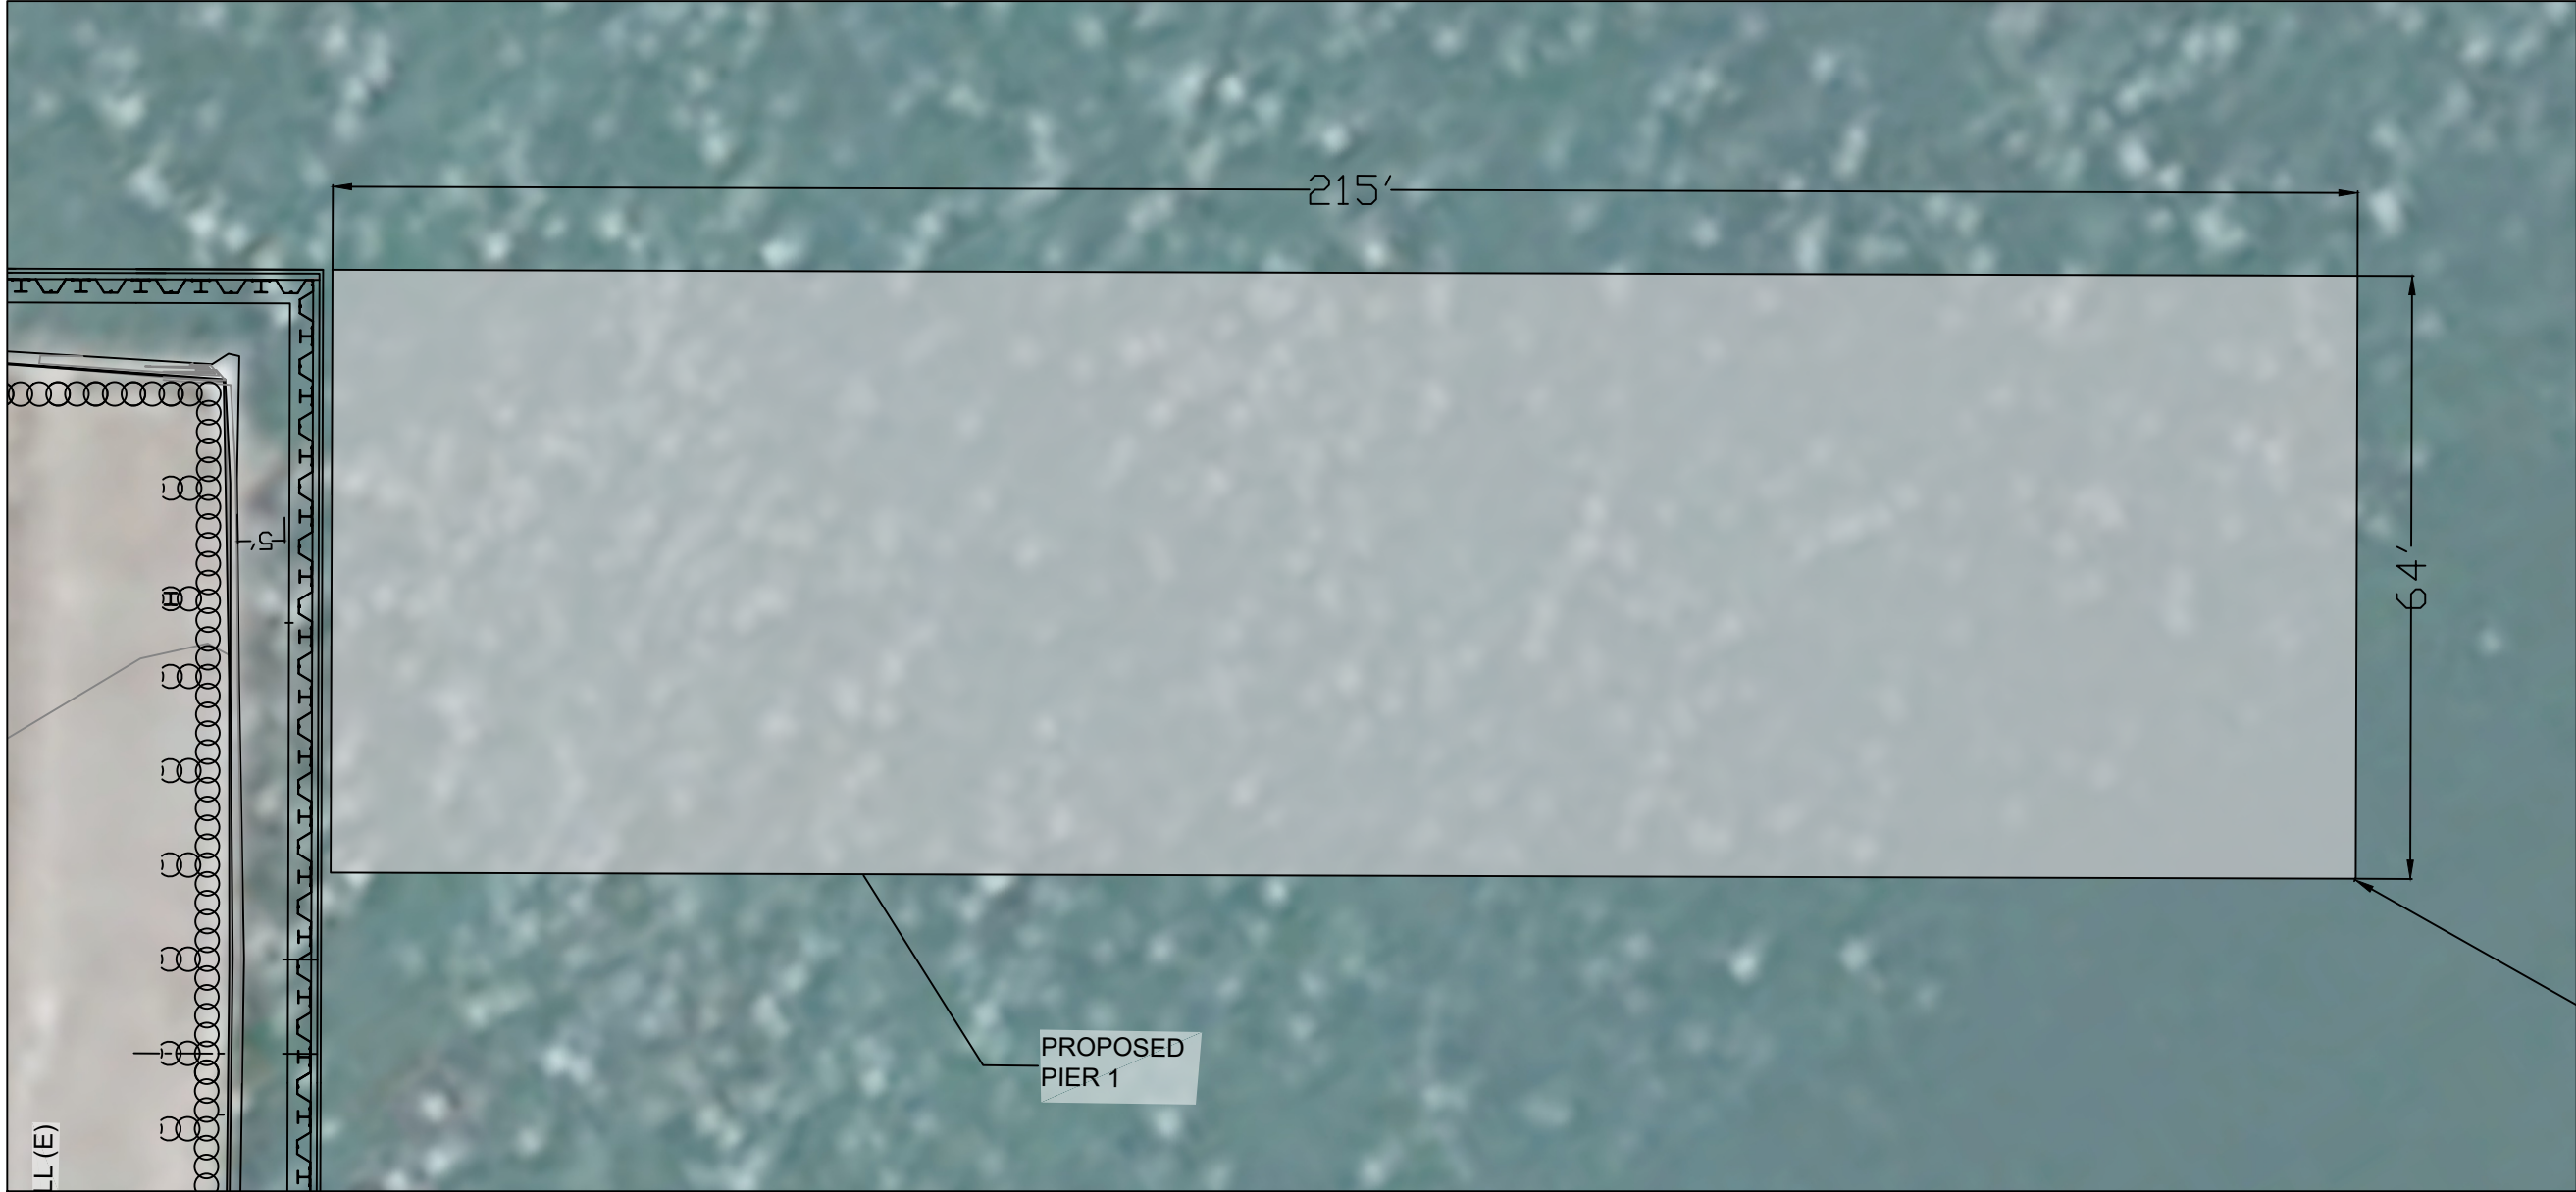 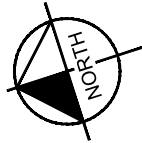

SHEET NUMBER	CITIZENS DOCK SEAWALL AND PIER REPLACEMENT PREPARED FOR CRESCENT CITY HARBOR DISTRICT	PIER 1 DECK PLAN	KHA PROJECT 297057001	LICENSED PROFESSIONAL	 © 2026 KIMLEY-HORN AND ASSOCIATES, INC. 1300 CLAY ST., SUITE 900, OAKLAND, CA 94612 PHONE: 510-625-0712 WWW.KIMLEY-HORN.COM	No.	REVISIONS	DATE	BY
			DATE 09/29/2026	LIC PROF 1					
			SCALE AS SHOWN	STATE LICENSE NUMBER					
			DESIGNED BY	LIC PROF 1 #					
			DRAWN BY	DATE					

This document, together with the concepts and designs presented herein, is intended only for the specific purpose and client for which it was prepared. Reuse of and improper reliance on this document without written authorization and adaptation by Kimley-Horn and Associates, Inc. shall be without liability to Kimley-Horn and Associates, Inc.

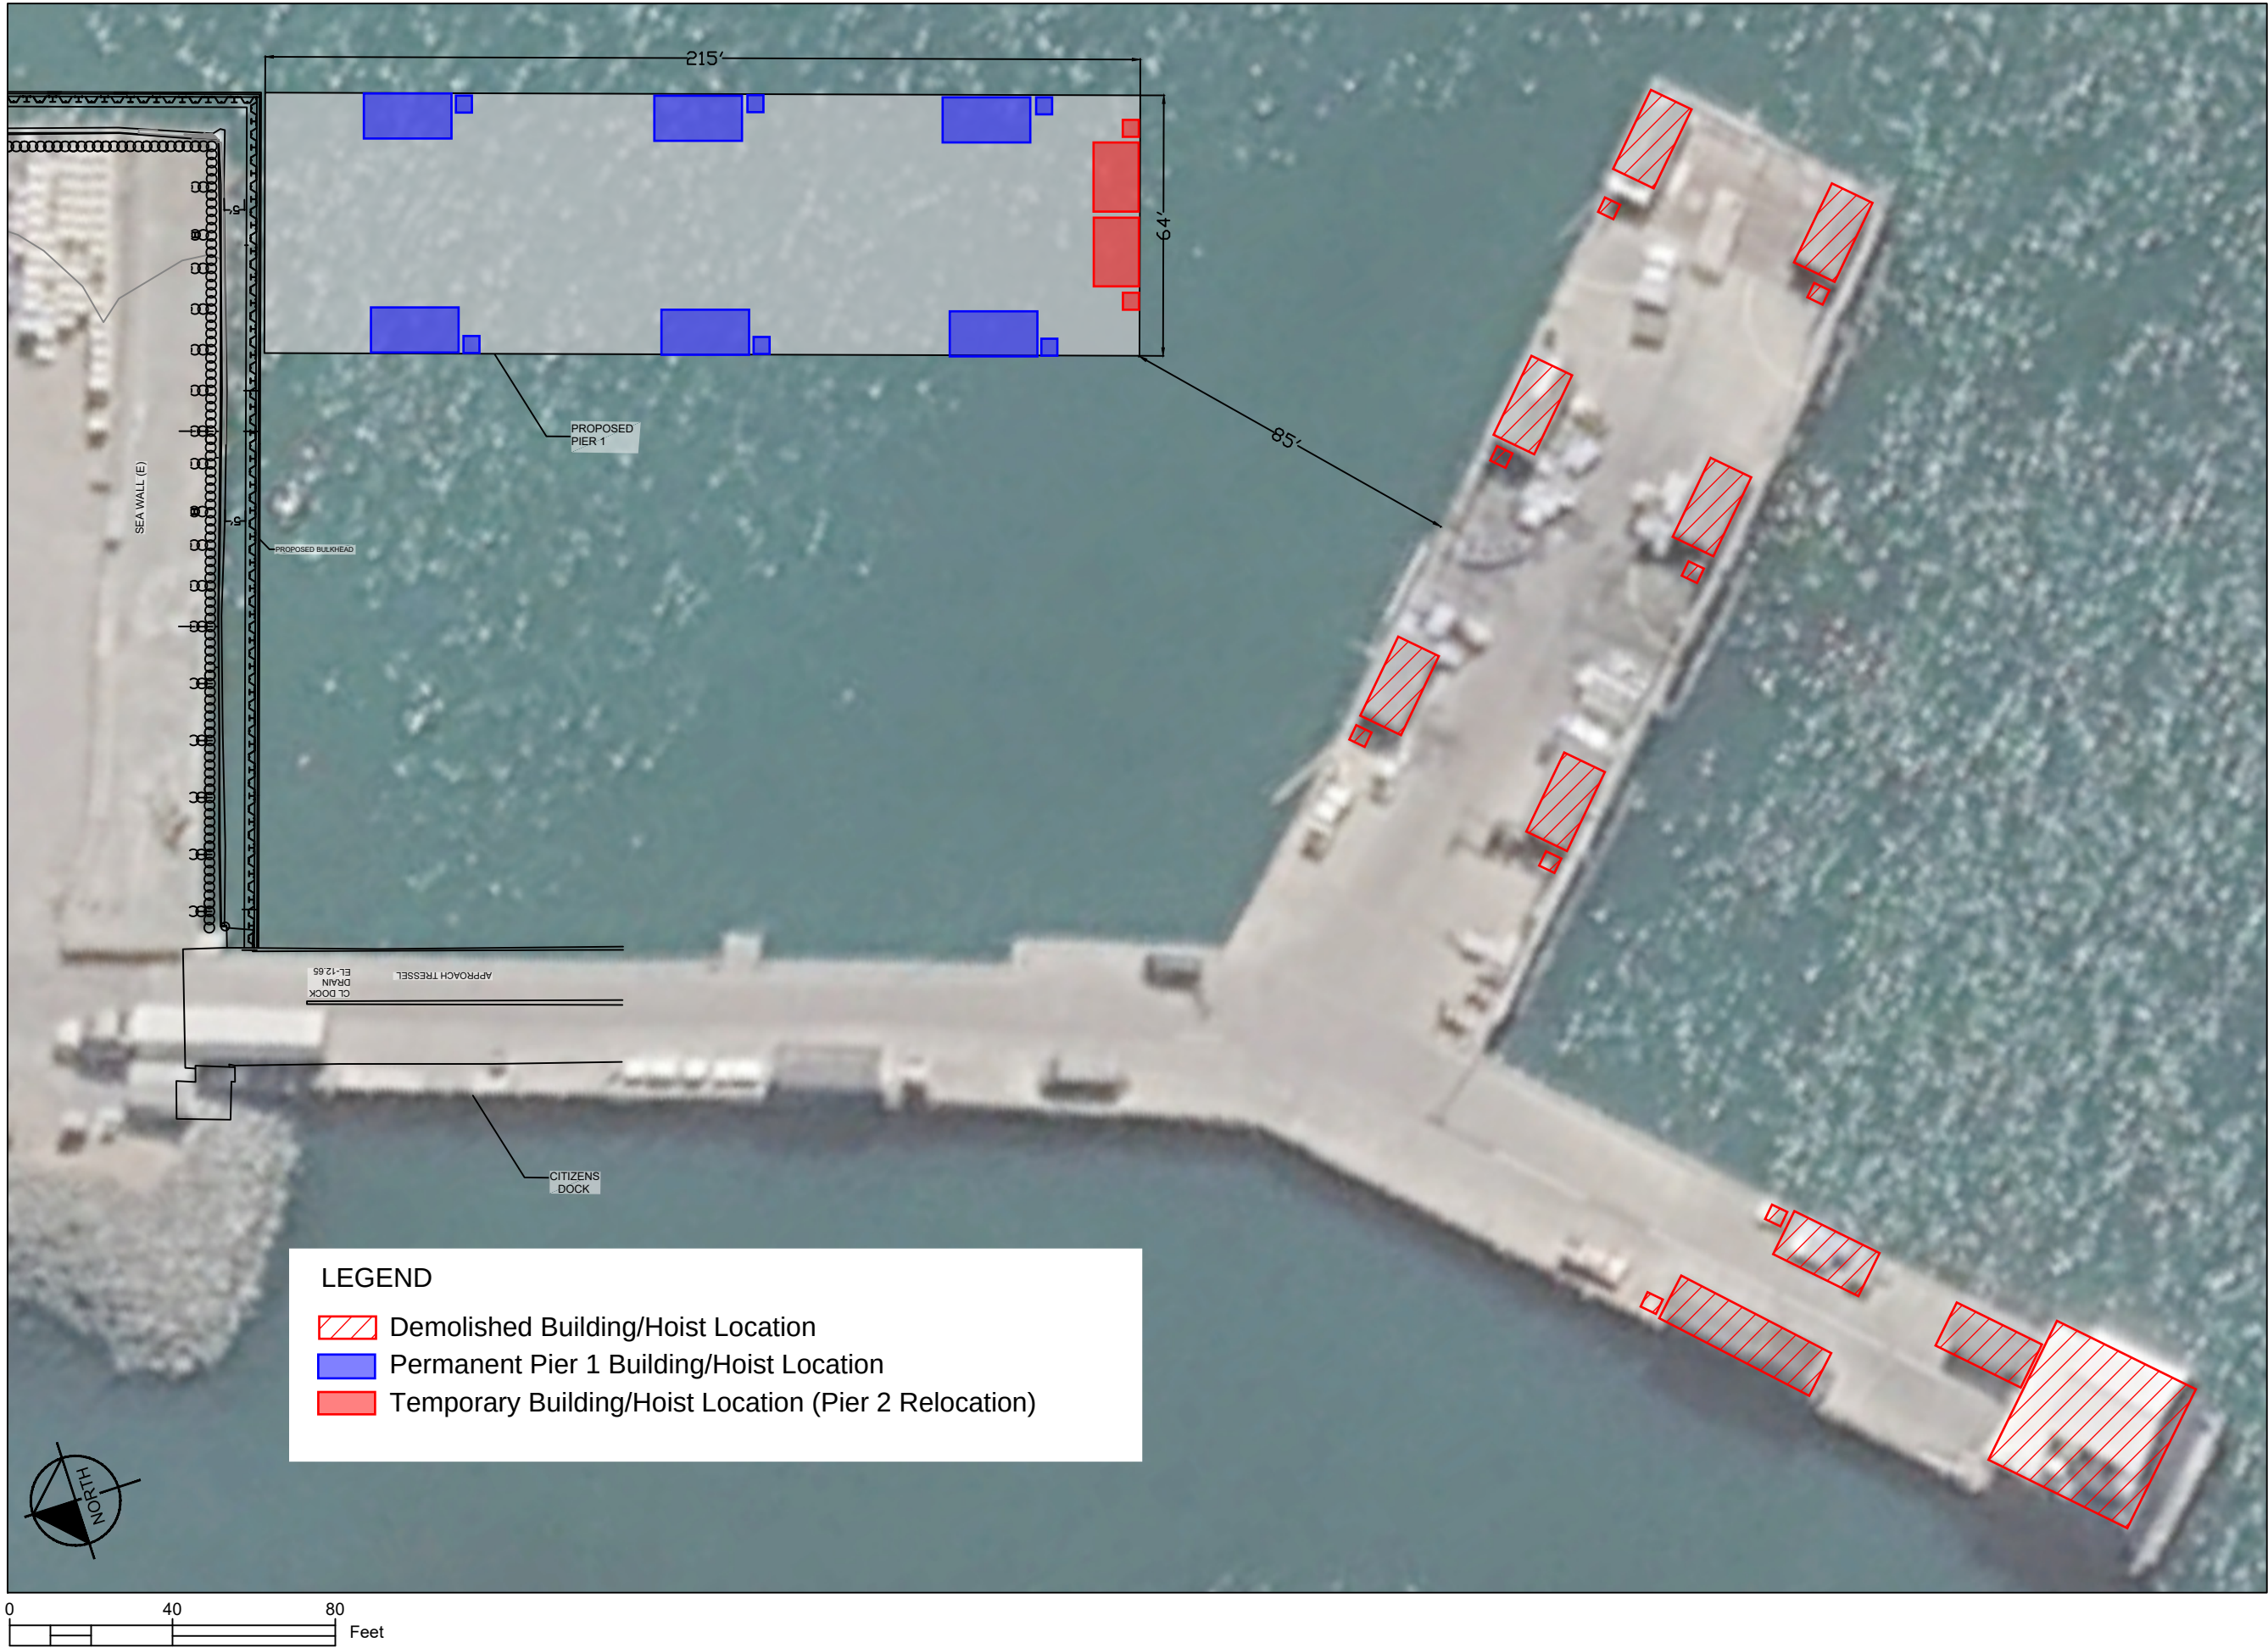

CITIZENS DOCK SEAWALL AND PIER REPLACEMENT PREPARED FOR CRESCENT CITY HARBOR DISTRICT	PIER 1 DECK PLAN	KHA PROJECT 29/05/001	LISCENSED PROFESSIONAL		Kimley»Horn © 2026 KIMLEY-HORN AND ASSOCIATES, INC. 1300 CLAY ST. SUITE 900, OAKLAND, CA 94612 PHONE: 510-625-0712 WWW.KIMLEY-HORN.COM					
		DATE 09/29/2026	LIC PROF 1							
		SCALE AS SHOWN	STATE LICENSE NUMBER							
		DESIGNED BY	LIC PROF 1 #							
		DRAWN BY	DATE:							
		CHECKED BY								
SHEET NUMBER						No.		REVISIONS	DATE	BY